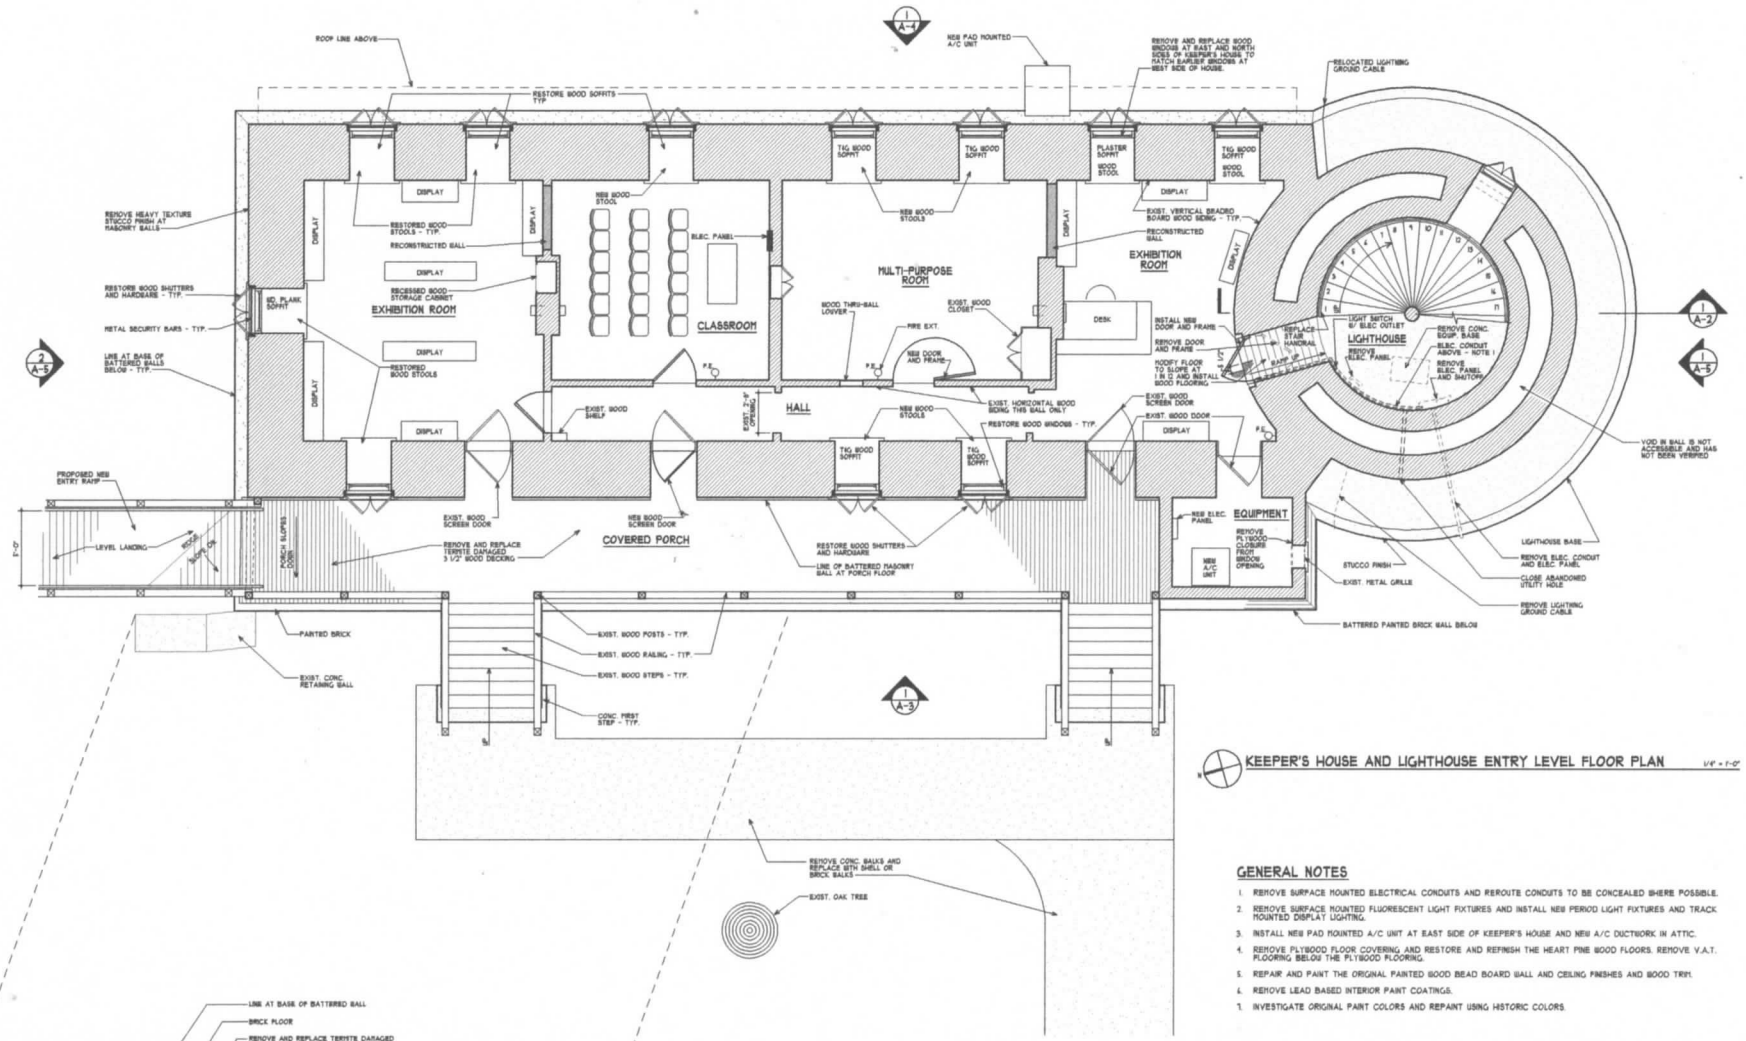

KEEPER'S HOUSE AND LIGHTHOUSE ENTRY LEVEL FLOOR PLAN

1/4" = 1'-0"

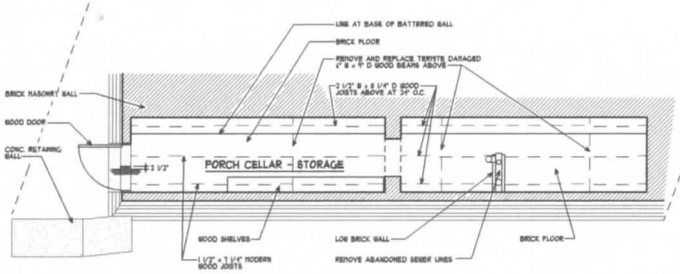

PLAN AT STORAGE AREA BELOW PORCH

1/4" = 1'-0"

GENERAL NOTES

1. REMOVE SURFACE MOUNTED ELECTRICAL CONDUITS AND REROUTE CONDUITS TO BE CONCEALED WHERE POSSIBLE.
2. REMOVE SURFACE MOUNTED FLUORESCENT LIGHT FIXTURES AND INSTALL NEW PERIOD LIGHT FIXTURES AND TRACK MOUNTED DISPLAY LIGHTING.
3. INSTALL NEW PAD MOUNTED A/C UNIT AT EAST SIDE OF KEEPER'S HOUSE AND NEW A/C DUCTWORK IN ATTIC.
4. REMOVE PLYWOOD FLOOR COVERING AND RESTORE AND REFINISH THE HEART PINE WOOD FLOORS. REMOVE V.A.T. FLOORING BELOW THE PLYWOOD FLOORING.
5. REPAIR AND PAINT THE ORIGINAL PAINTED WOOD BEAD BOARD WALL AND CEILING FINISHES AND WOOD TRIM.
6. REMOVE LEAD BASED INTERIOR PAINT COATINGS.
7. INVESTIGATE ORIGINAL PAINT COLORS AND REPAINT USING HISTORIC COLORS.

KENNETH SMITH ARCHITECTS INC.
8201 CYPRESS PLAZA DRIVE SUITE 203 JACKSONVILLE, FLORIDA 32256 (904) 281-0002

ST. MARK'S LIGHTHOUSE RESTORATION

ST. MARKS NATIONAL WILDLIFE REFUGE

PROPOSED FLOOR PLAN

DATE	SEPTEMBER 30, 2002
DRAWN BY	MTO / MCB
CHECKED BY	KRS
JOB NO.	#0209
REVISIONS	APRIL 25, 2014
	JULY 21, 2014
FILENAME	0209EDPLN.ABC
SHEET NO.	A-1

© 2014 THIS DRAWING IS THE INSTRUMENT OF SERVICE AND PROPERTY OF KENNETH SMITH ARCHITECTS INC. ANY USE OR REPRODUCTION WITHOUT THE EXPRESSED WRITTEN PERMISSION OF THIS CORPORATION IS PROHIBITED. ALL RIGHTS OF DESIGN AND INVENTION ARE EXPRESSLY RESERVED.